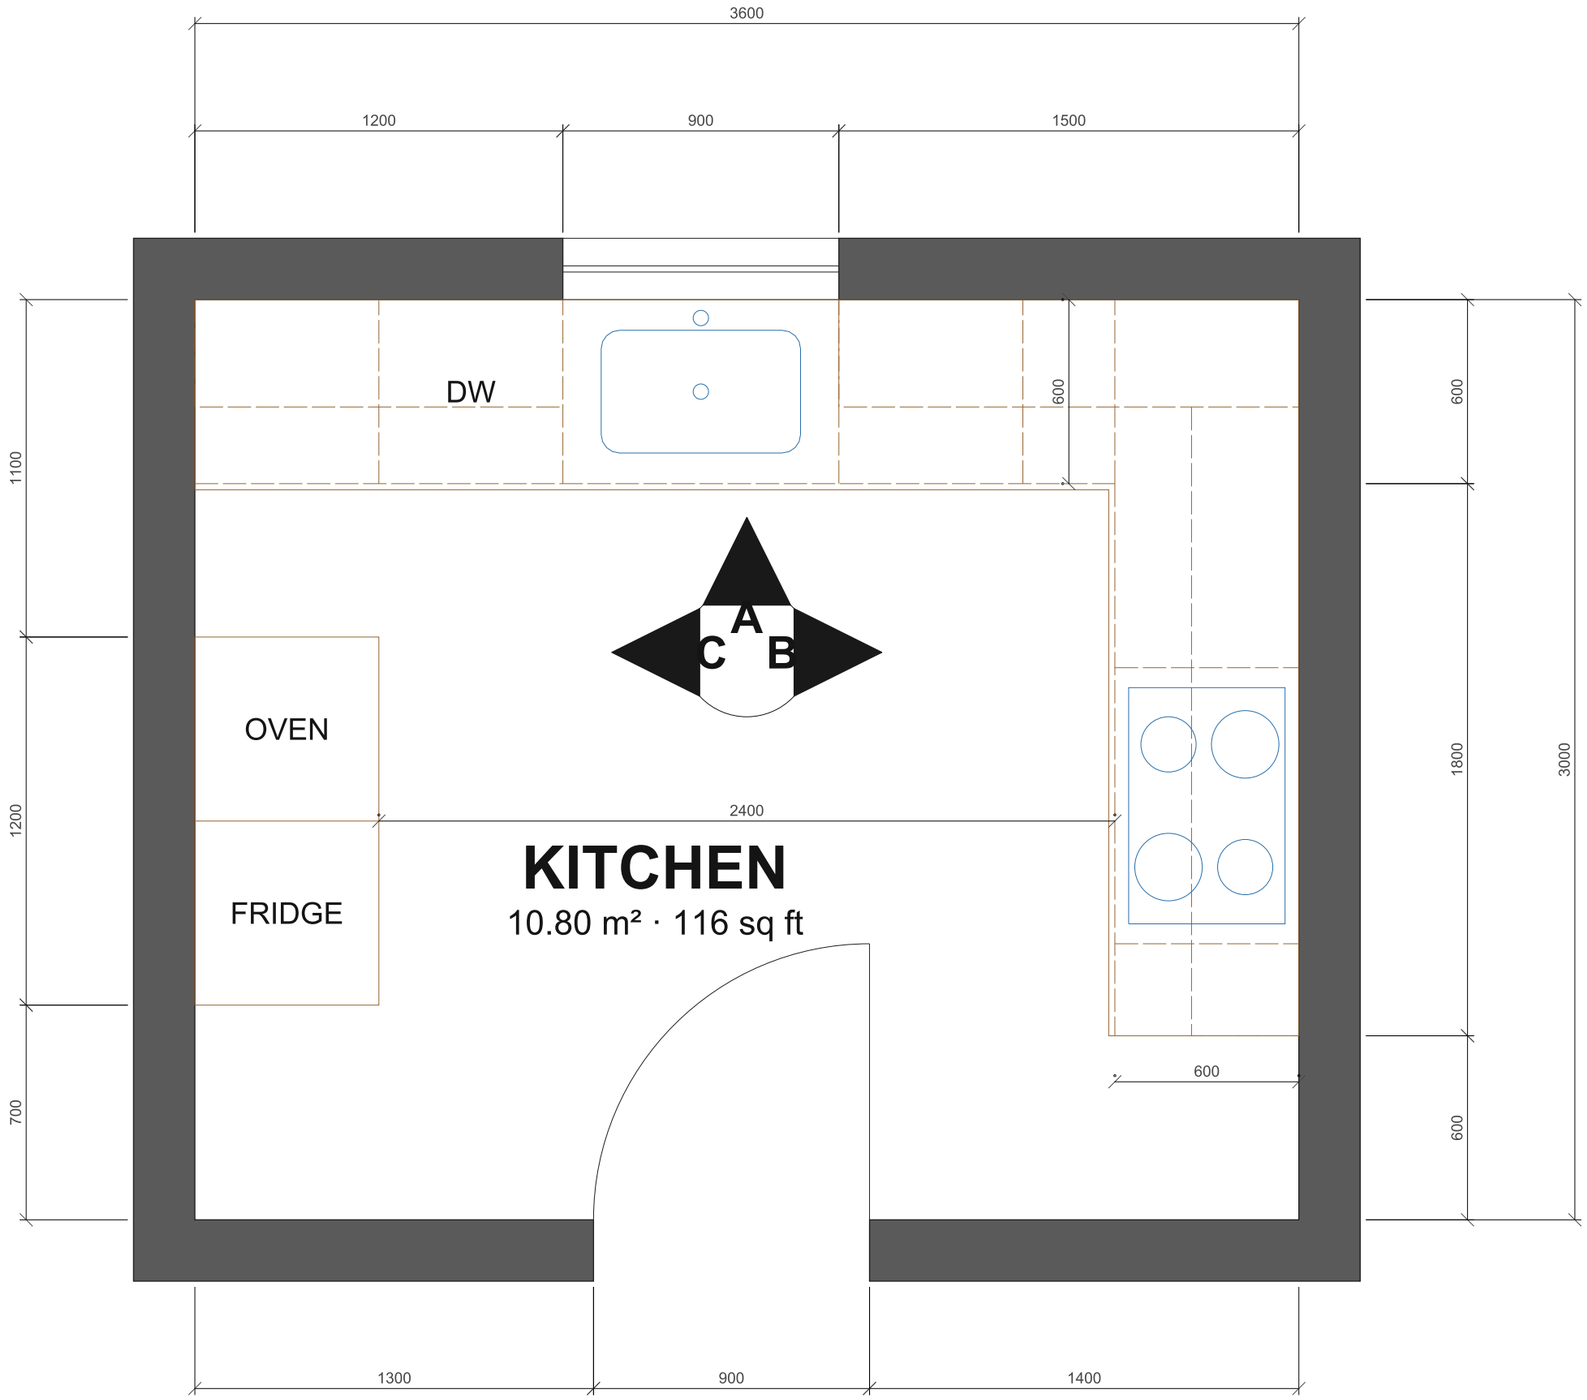


KITCHEN — PLAN

L-shaped kitchen, 3.60 × 3.00 m, ceiling 2.60 m.
Countertop +900 · wall cabinets +1500 to +2220.

ELEVATION KEY

REF	ELEVATION	SHEET	WALL
A	Sink run, window	K-201	N
B	Hob run	K-202	E
C	Tall units	K-203	W

CABINET SCHEDULE (WIDTH mm)

REF	CABINET	ELEV	W
B01	Drawer base	A	600
B02	Integrated dishwasher	A	600
B03	Sink base	A	900
B04	Drawer base	A	600
B05	Pull-out	A	300
B06	Blind corner base	A	600
B07	Drawer base	B	600
B08	Hob base, pan drawers	B	900
B09	Pull-out	B	300
W01	Wall cabinet	A	600
W02	Wall cabinet	A	600
W03	Wall cabinet	A	600
W04	Open shelf, oak	A	300
W05	Corner wall cabinet	A	600
W06	Wall cabinet	B	600
W07	Extractor cabinet	B	900
W08	Wall cabinet	B	300
T01	Integrated fridge-freezer tower	C	600
T02	Oven + combi-microwave tower	C	600

NOTES

- Dimensions in mm, to finished surfaces.
- Dashed: base units below / wall units above.
- Hob-to-extractor clearance 660 mm.
- Verify all dimensions on site.

BUILDPIXEL STUDIO
2D DRAFTING · INTERIOR DETAILING · 3D

Sample project · BuildPixel Studio · delivered as DWG + PDF

NOT FOR CONSTRUCTION

DRAWING TITLE
BuildPixel Studio · Rev A · Scale 1:20
Kitchen — plan with elevation markers

SCALE
1:20 @ A3

REV
A


PROJECT
Kitchen & Bathroom Interior Elevations (DWG, 1:20)
Kitchen 3.60 × 3.00 m (L-shape) · Bathroom 2.40 × 2.00 m · ceiling 2.60 / 2.50 m

DATE
05/11/2026


SHEET
K-101

ELEVATION A — NORTH WALL, SINK RUN

Sink run with window; return run (east) shown in section.

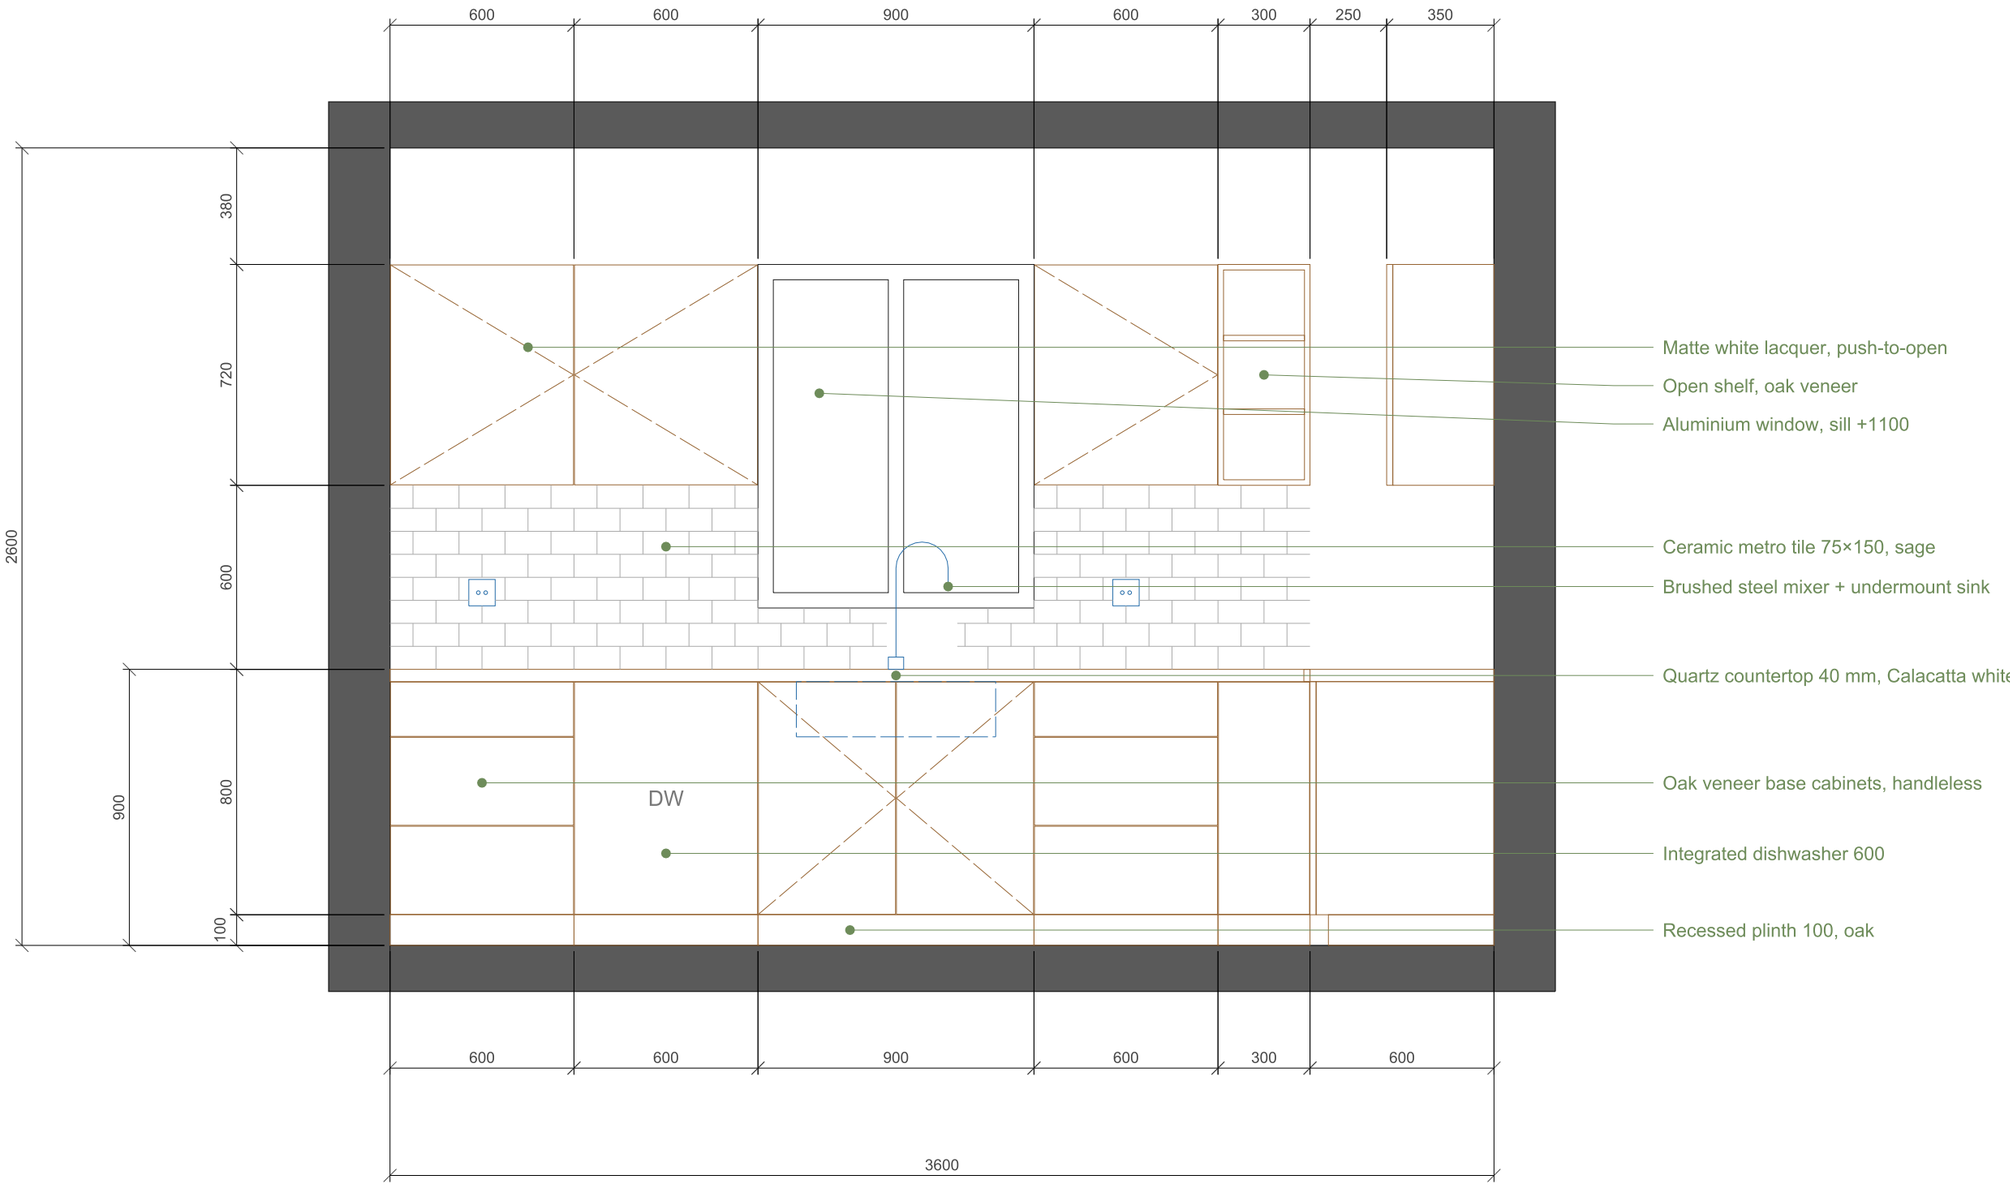

KEY PLAN 1:100

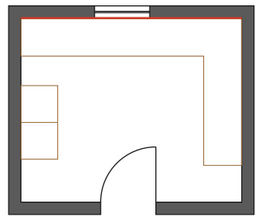

BUILDPIXEL STUDIO

2D DRAFTING · INTERIOR DETAILING · 3D


Sample project · BuildPixel Studio · delivered as DWG + PDF

NOT FOR CONSTRUCTION


DRAWING TITLE **BuildPixel Studio · Rev A · Scale 1:20** Kitchen — elevation A (north wall)	SCALE **1:20 @ A3**	REV **A**
PROJECT Kitchen & Bathroom Interior Elevations (DWG, 1:20) Kitchen 3.60 × 3.00 m (L-shape) · Bathroom 2.40 × 2.00 m · ceiling 2.60 / 2.50 m	DATE **05/11/2026**	SHEET **K-201**

ELEVATION B — EAST WALL, HOB RUN

Hob run with integrated extractor; north run shown in section.

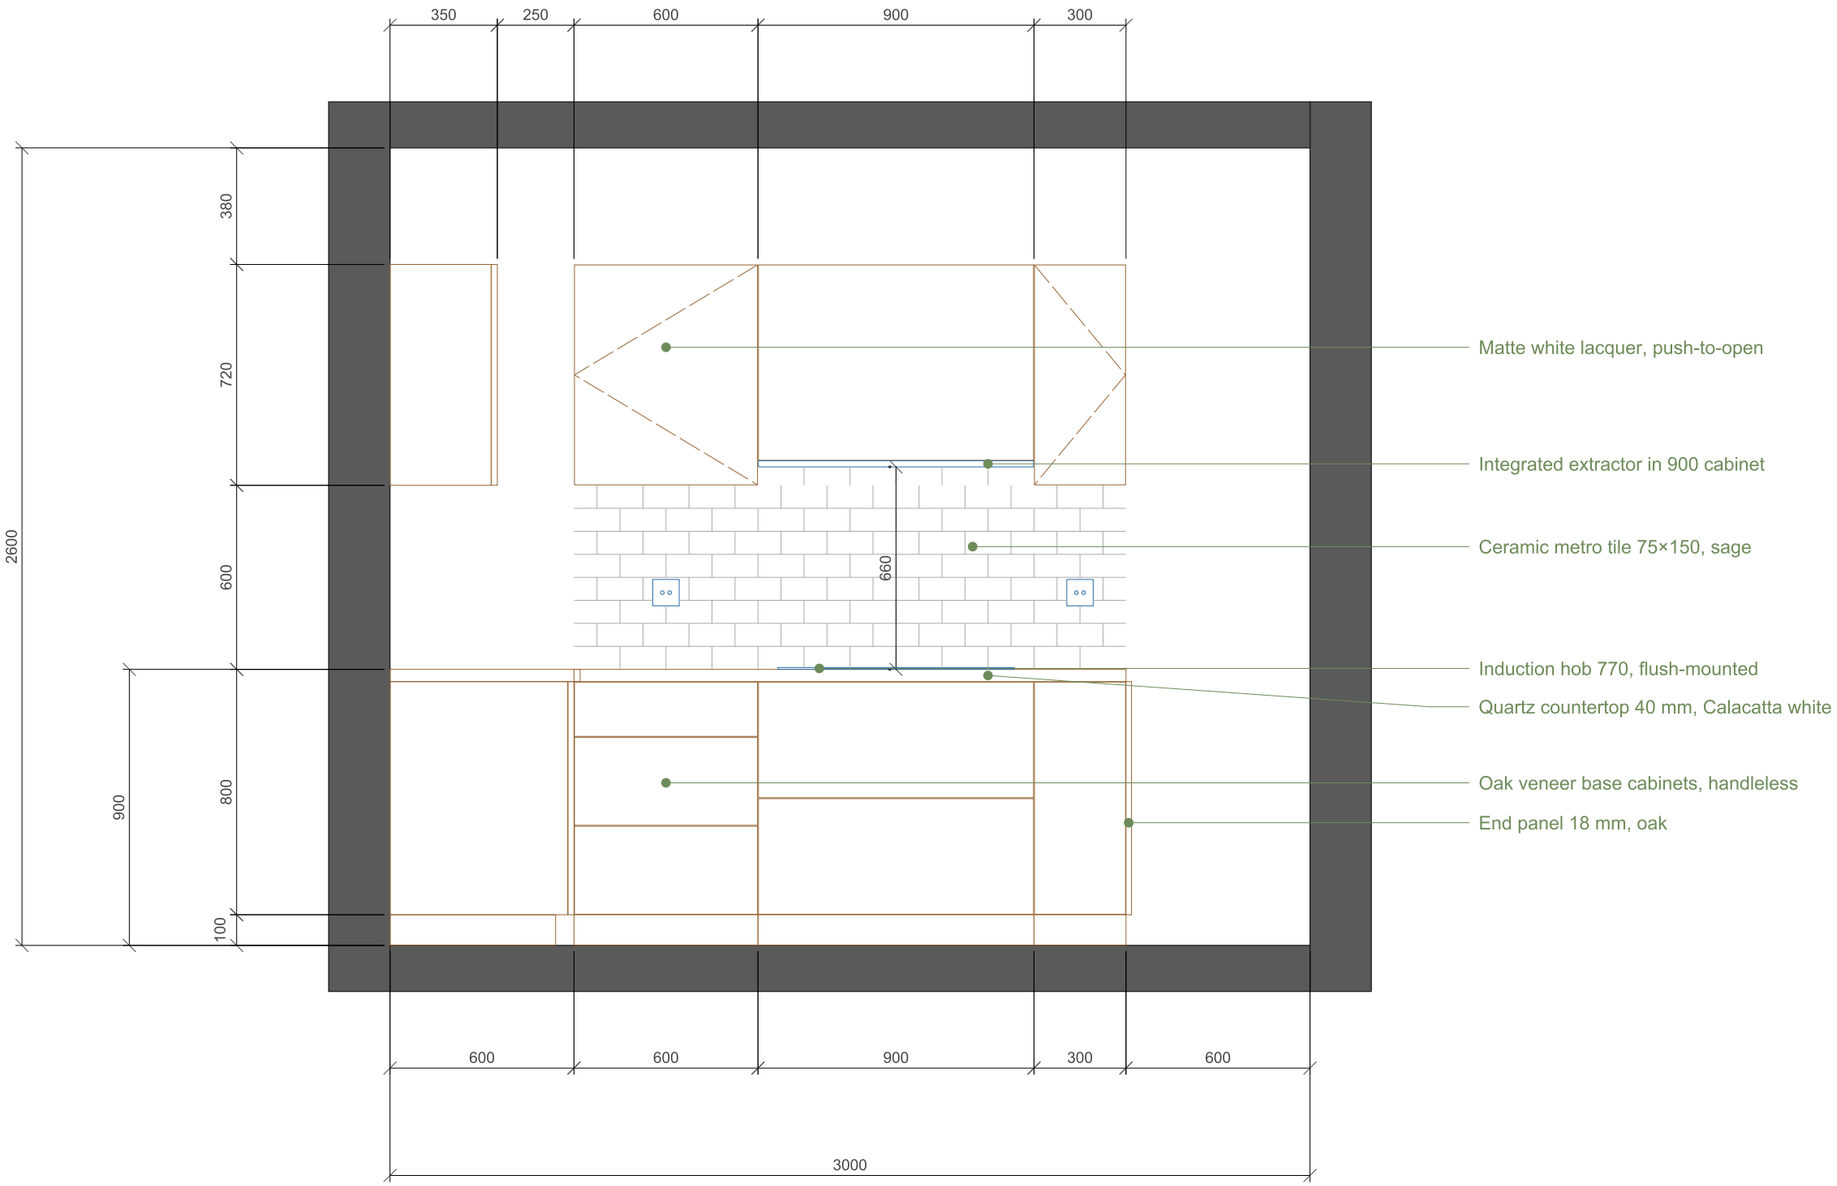

KEY PLAN 1:100

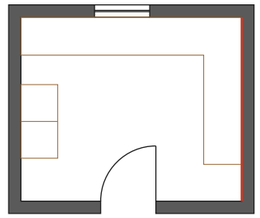

BUILDPIXEL STUDIO

2D DRAFTING · INTERIOR DETAILING · 3D

Sample project · BuildPixel Studio · delivered as DWG + PDF

NOT FOR CONSTRUCTION

DRAWING TITLE

BuildPixel Studio · Rev A · Scale 1:20

Kitchen — elevation B (east wall)

PROJECT

Kitchen & Bathroom Interior Elevations (DWG, 1:20)

Kitchen 3.60 × 3.00 m (L-shape) · Bathroom 2.40 × 2.00 m · ceiling 2.60 / 2.50 m

SCALE

1:20 @ A3

REV

A

DATE

05/11/2026


SHEET


K-202

ELEVATION C — WEST WALL, TALL UNITS

Fridge-freezer and oven towers; north run shown in section.

KEY PLAN 1:100

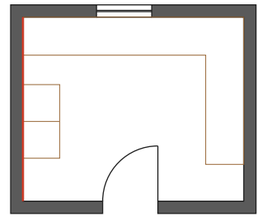

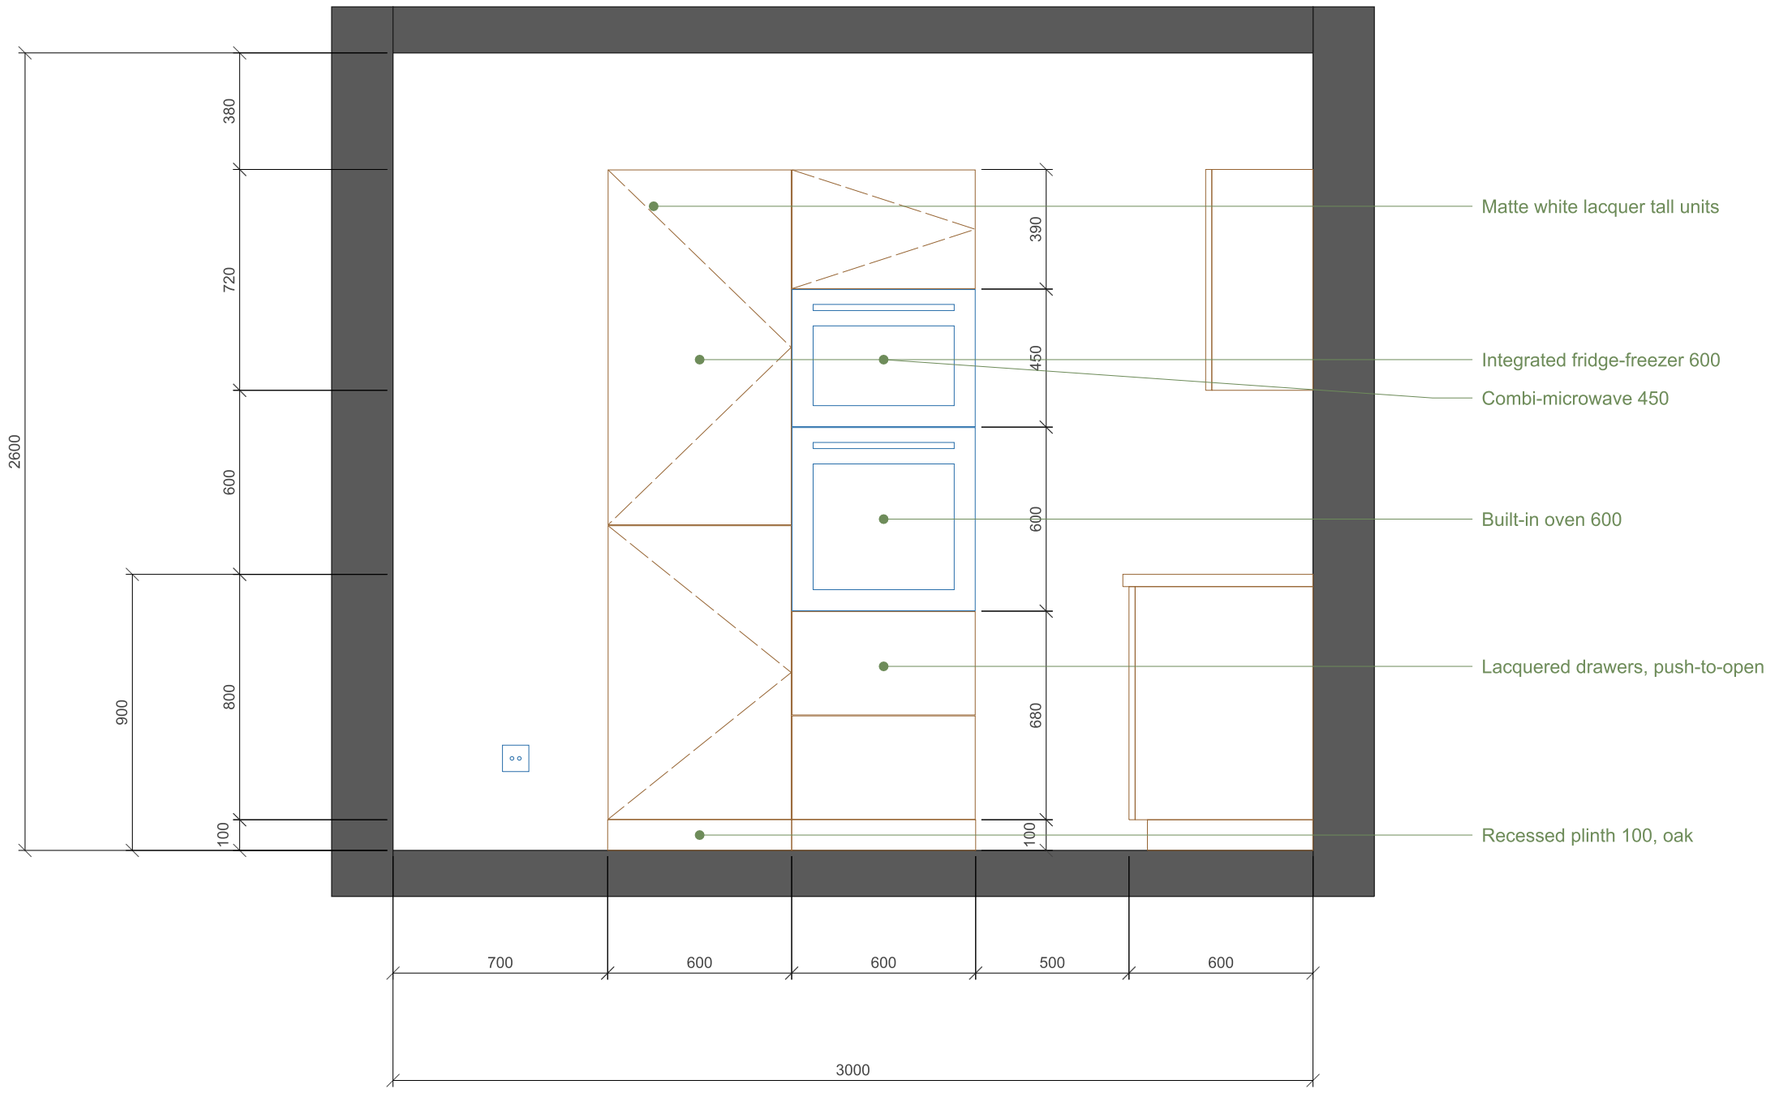


BUILDPIXEL STUDIO

2D DRAFTING · INTERIOR DETAILING · 3D

Sample project · BuildPixel Studio · delivered as DWG + PDF

NOT FOR CONSTRUCTION

DRAWING TITLE **BuildPixel Studio · Rev A · Scale 1:20** Kitchen — elevation C (west wall)	SCALE **1:20 @ A3**	REV **A**
PROJECT Kitchen & Bathroom Interior Elevations (DWG, 1:20) Kitchen 3.60 × 3.00 m (L-shape) · Bathroom 2.40 × 2.00 m · ceiling 2.60 / 2.50 m	DATE **05/11/2026**	SHEET **K-203**

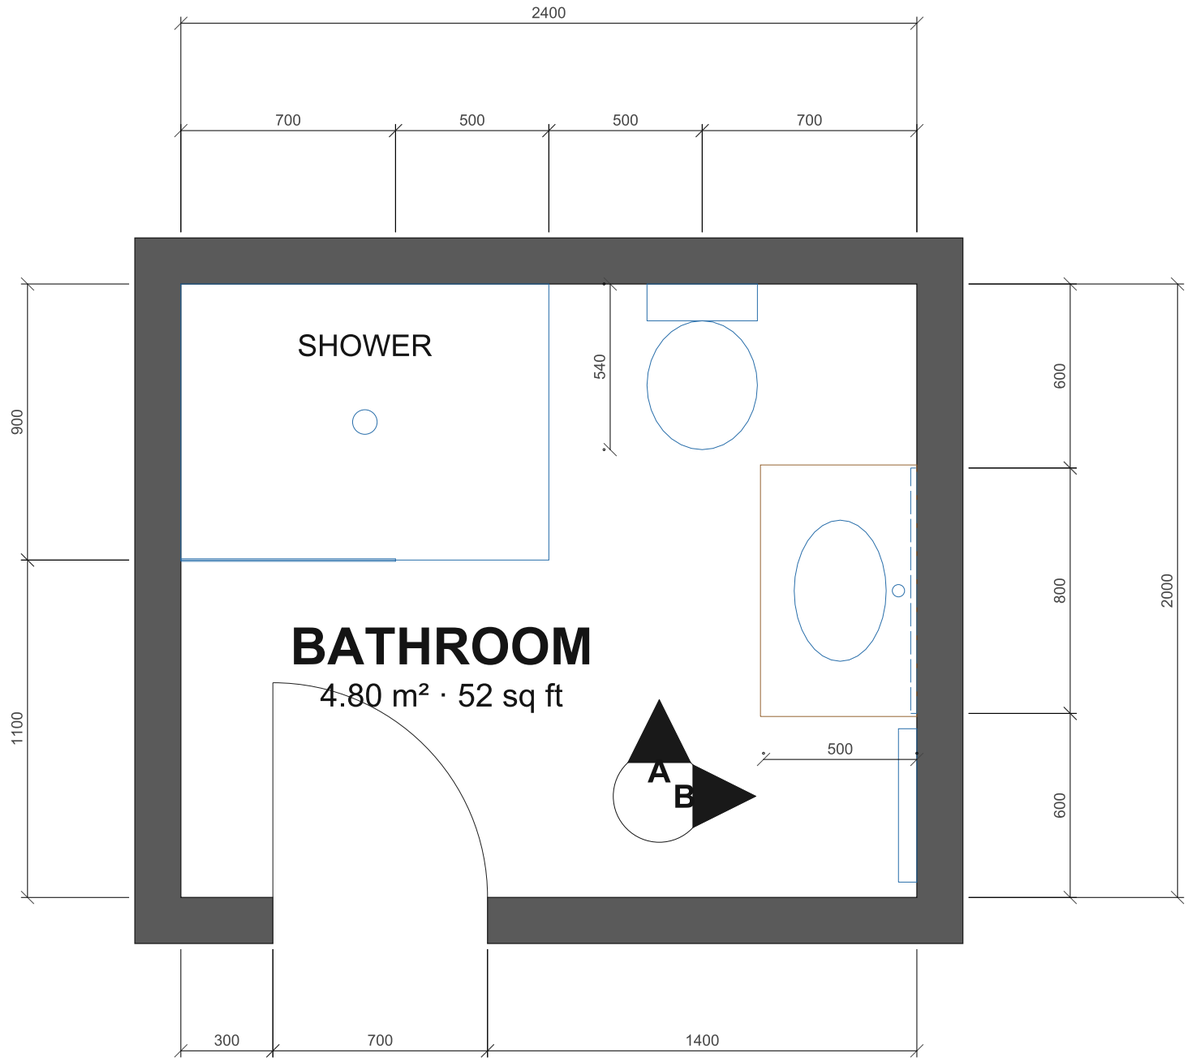

BATHROOM — PLAN

Bathroom 2.40 × 2.00 m, ceiling 2.50 m.
Wall tiles to +2100, paint above.

ELEVATION KEY

REF	ELEVATION	SHEET	WALL
A	Shower + WC	B-201	N
B	Vanity + mirror	B-202	E

FIXTURES & FINISHES

ITEM	DESCRIPTION	SIZE	
Shower	Low-profile tray, linear screen	1200×900	
Screen	8 mm clear toughened glass	700×2000	
WC	Wall-hung, concealed cistern	360×540	
Vanity	Oak veneer, 2 drawers, wall-hung	800×500	
Top	Solid surface, integrated basin	810×510	
Mirror	Polished edge	800×900	
Rail	Heated towel rail, chrome	500×800	
Tiles	Porcelain, warm grey, to +2100	600×300	
Floor	Porcelain, warm grey	600×600	

NOTES

- Dimensions in mm, to finished surfaces.
- WC centre 500 mm from shower tray.
- Shower entry 500 mm, glass panel 700 mm.
- Verify all dimensions on site.

BUILDPIXEL STUDIO
2D DRAFTING · INTERIOR DETAILING · 3D

Sample project · BuildPixel Studio · delivered as DWG + PDF


NOT FOR CONSTRUCTION


DRAWING TITLE **BuildPixel Studio · Rev A · Scale 1:20** Bathroom — plan with elevation markers	SCALE **1:20 @ A3**	REV **A**
PROJECT Kitchen & Bathroom Interior Elevations (DWG, 1:20) Kitchen 3.60 × 3.00 m (L-shape) · Bathroom 2.40 × 2.00 m · ceiling 2.60 / 2.50 m	DATE **05/11/2026**	SHEET **B-101**

ELEVATION A — NORTH WALL, SHOWER + WC

Walk-in shower with fixed glass panel; wall-hung WC; vanity in section.

KEY PLAN 1:100

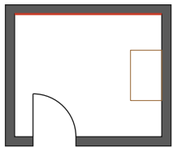

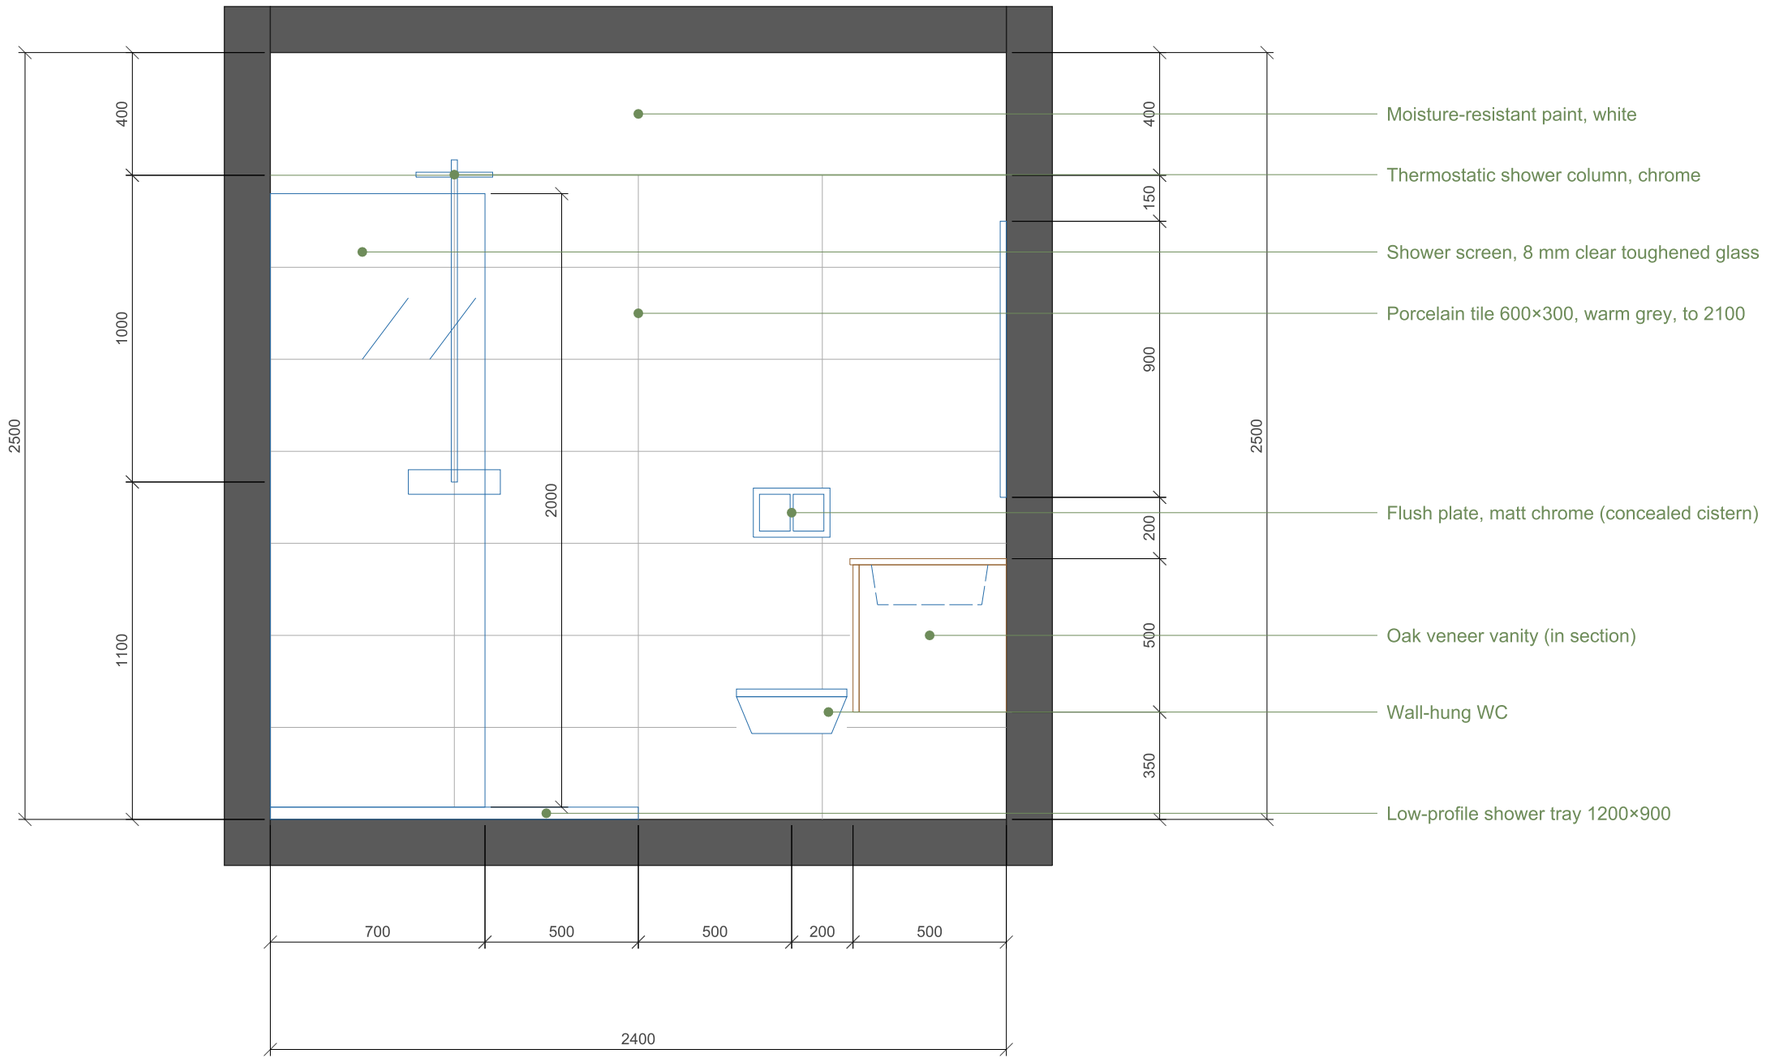

BUILDPIXEL STUDIO

2D DRAFTING · INTERIOR DETAILING · 3D

Sample project · BuildPixel Studio · delivered as DWG + PDF

NOT FOR CONSTRUCTION

DRAWING TITLE

BuildPixel Studio · Rev A · Scale 1:20

Bathroom — elevation A (north wall)

SCALE

1:20 @ A3

REV

A

PROJECT

Kitchen & Bathroom Interior Elevations (DWG, 1:20)

Kitchen 3.60 × 3.00 m (L-shape) · Bathroom 2.40 × 2.00 m · ceiling 2.60 / 2.50 m

DATE

05/11/2026


SHEET


B-201

ELEVATION B — EAST WALL, VANITY

Wall-hung vanity, mirror and heated towel rail; WC seen in profile.

KEY PLAN 1:100

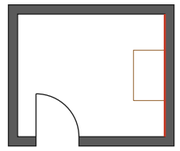

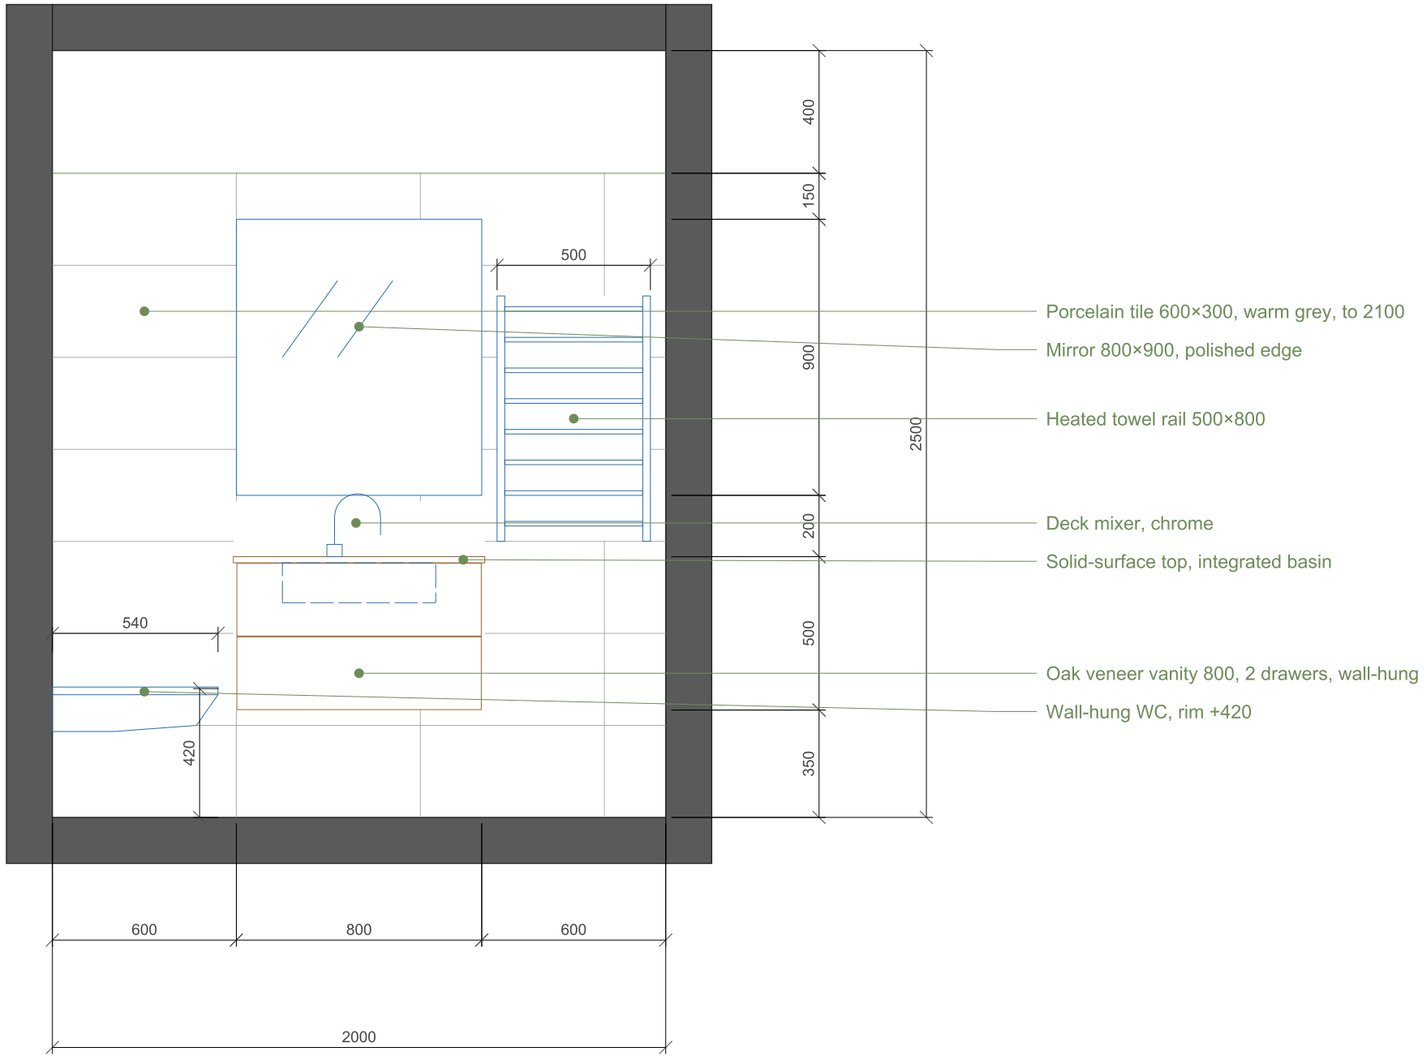

BUILDPIXEL STUDIO

2D DRAFTING · INTERIOR DETAILING · 3D

Sample project · BuildPixel Studio · delivered as DWG + PDF

NOT FOR CONSTRUCTION

DRAWING TITLE **BuildPixel Studio · Rev A · Scale 1:20** Bathroom — elevation B (east wall)	SCALE **1:20 @ A3**	REV **A**
PROJECT Kitchen & Bathroom Interior Elevations (DWG, 1:20) Kitchen 3.60 × 3.00 m (L-shape) · Bathroom 2.40 × 2.00 m · ceiling 2.60 / 2.50 m	DATE **05/11/2026**	SHEET **B-202**